Attachment 9.3-8c

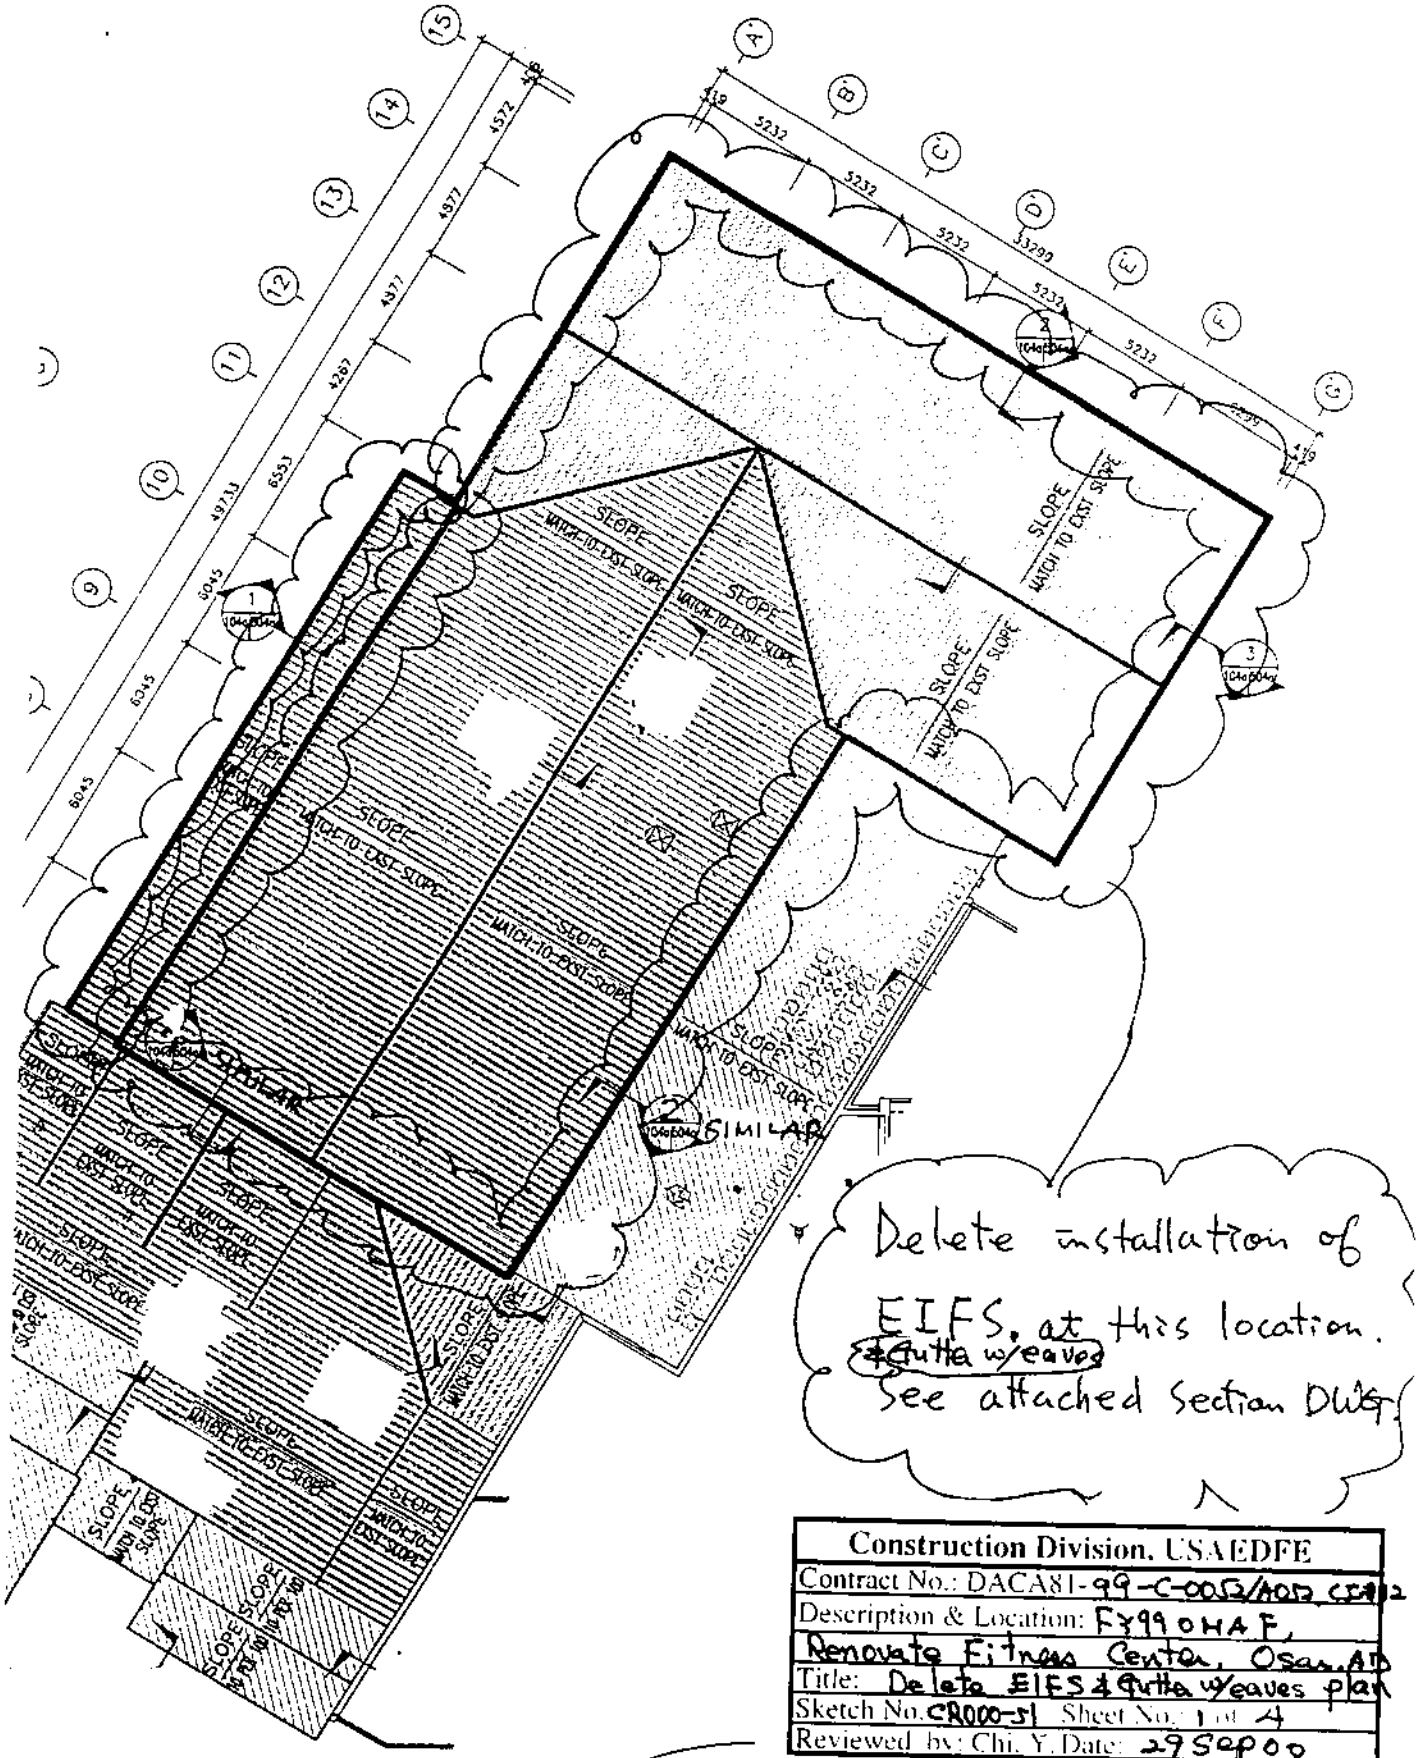


Delete installation of EIFS, at this location. & Gutter w/eaves
See attached Section DWG.

| Construction Division, USAEDFE |
|---|
| Contract No.: DACA81-99-C-0052/A052 CI#12 |
| Description & Location: FY99 OHAF, Renovate Fitness Center, Osan, AB |
| Title: Delete EIFS & Gutter w/eaves plan |
| Sketch No. CR000-51 Sheet No.: 1 of 4 |
| Reviewed by: Chi. Y. Date: 29 Sep 00 |

Delete EIFS plan & Gutter w/ EAVES

Attachment 9.3-8c
Sheet 1 of 1